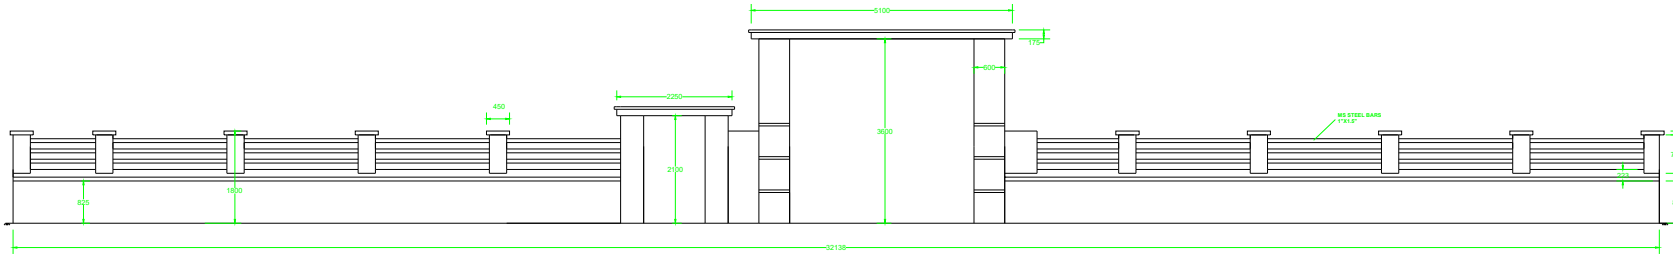

ELEVATION

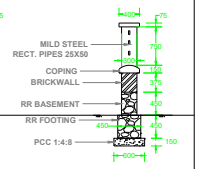

SECTION X-X'

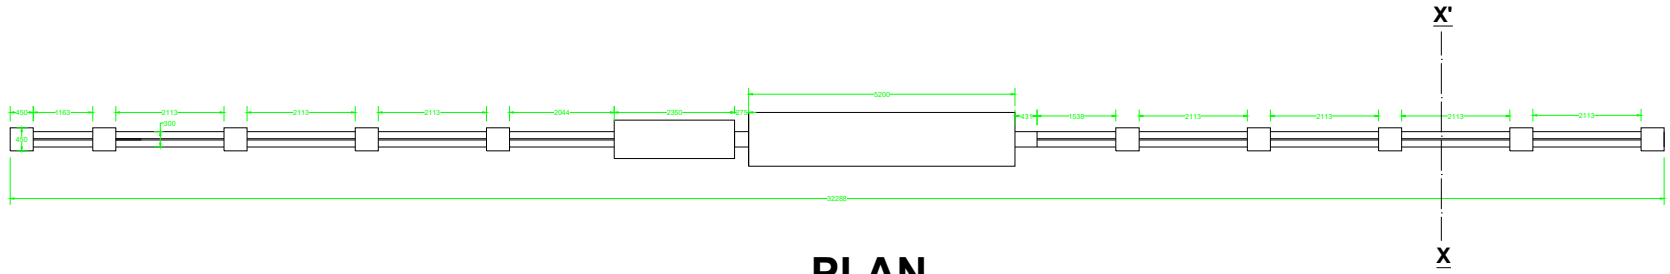

PLAN

COMPOUND WALL RENOVATION AND ARCH ENTRANCE CONSTRUCTION SMRV GOVT ITI(W), NAGERCOIL

ALL DIMENSIONS ARE IN MM